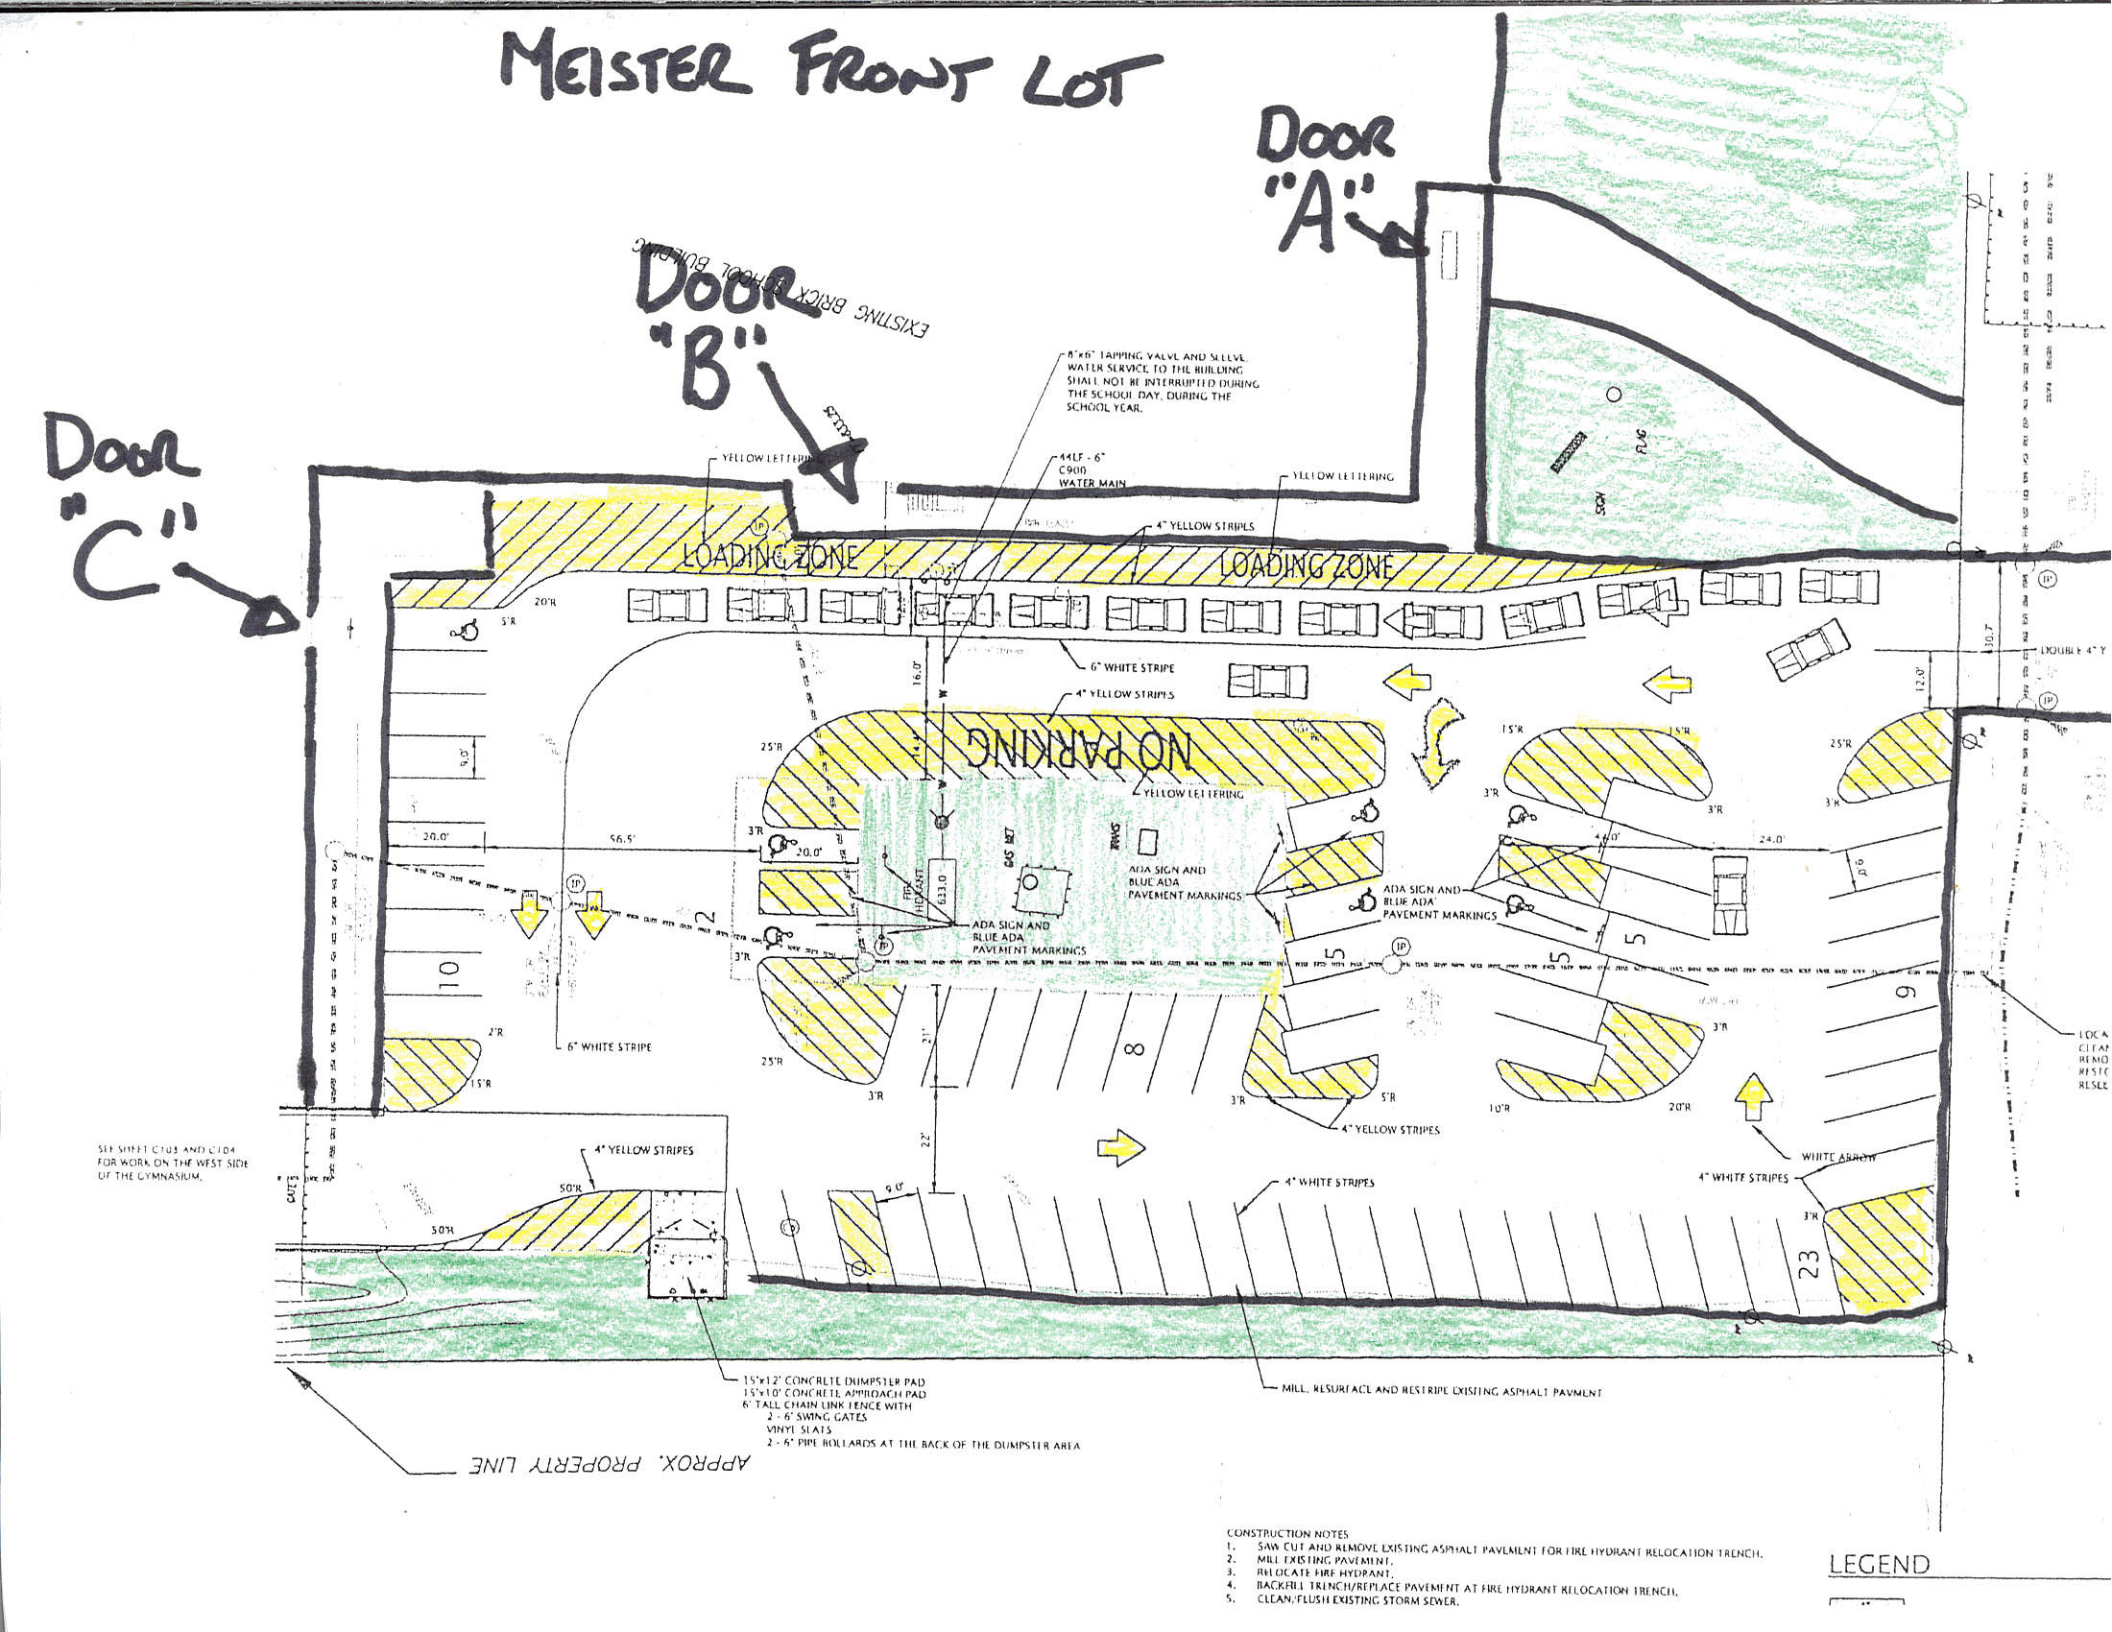
MEISTER FRONT LOT
DOOR "A"
DOOR "B"
DOOR "C"
EXISTING BRICK SCHOOL BUILDING
LOADING ZONE
LOADING ZONE
NO PARKING
YELLOW LETTERING
YELLOW LETTERING
4" YELLOW STRIPES
6" WHITE STRIPE
4" YELLOW STRIPES
8"x6" TAPPING VALVE AND SLEEVE. WATER SERVICE TO THE BUILDING SHALL NOT BE INTERRUPTED DURING THE SCHOOL DAY, DURING THE SCHOOL YEAR.
44LF - 6" C900 WATER MAIN
ADA SIGN AND BLUE ADA PAVEMENT MARKINGS
ADA SIGN AND BLUE ADA PAVEMENT MARKINGS
ADA SIGN AND BLUE ADA PAVEMENT MARKINGS
FIRE HYDRANT
633.0
6" WHITE STRIPE
4" YELLOW STRIPES
4" YELLOW STRIPES
4" WHITE STRIPES
WHITE ARROW
4" WHITE STRIPES
SEE SHEET C103 AND C104 FOR WORK ON THE WEST SIDE OF THE GYMNASIUM.
15'x12' CONCRETE DUMPSTER PAD
15'x10' CONCRETE APPROACH PAD
6' TALL CHAIN LINK FENCE WITH
2 - 6' SWING GATES
VINYL SLATS
2 - 6" PIPE BOLLARDS AT THE BACK OF THE DUMPSTER AREA
APPROX. PROPERTY LINE
MILL, RESURFACE AND RESTRIPE EXISTING ASPHALT PAVEMENT
CONSTRUCTION NOTES
1. SAW CUT AND REMOVE EXISTING ASPHALT PAVEMENT FOR FIRE HYDRANT RELOCATION TRENCH.
2. MILL EXISTING PAVEMENT.
3. RELOCATE FIRE HYDRANT.
4. BACKFILL TRENCH/REPLACE PAVEMENT AT FIRE HYDRANT RELOCATION TRENCH.
5. CLEAN/FLUSH EXISTING STORM SEWER.
LEGEND